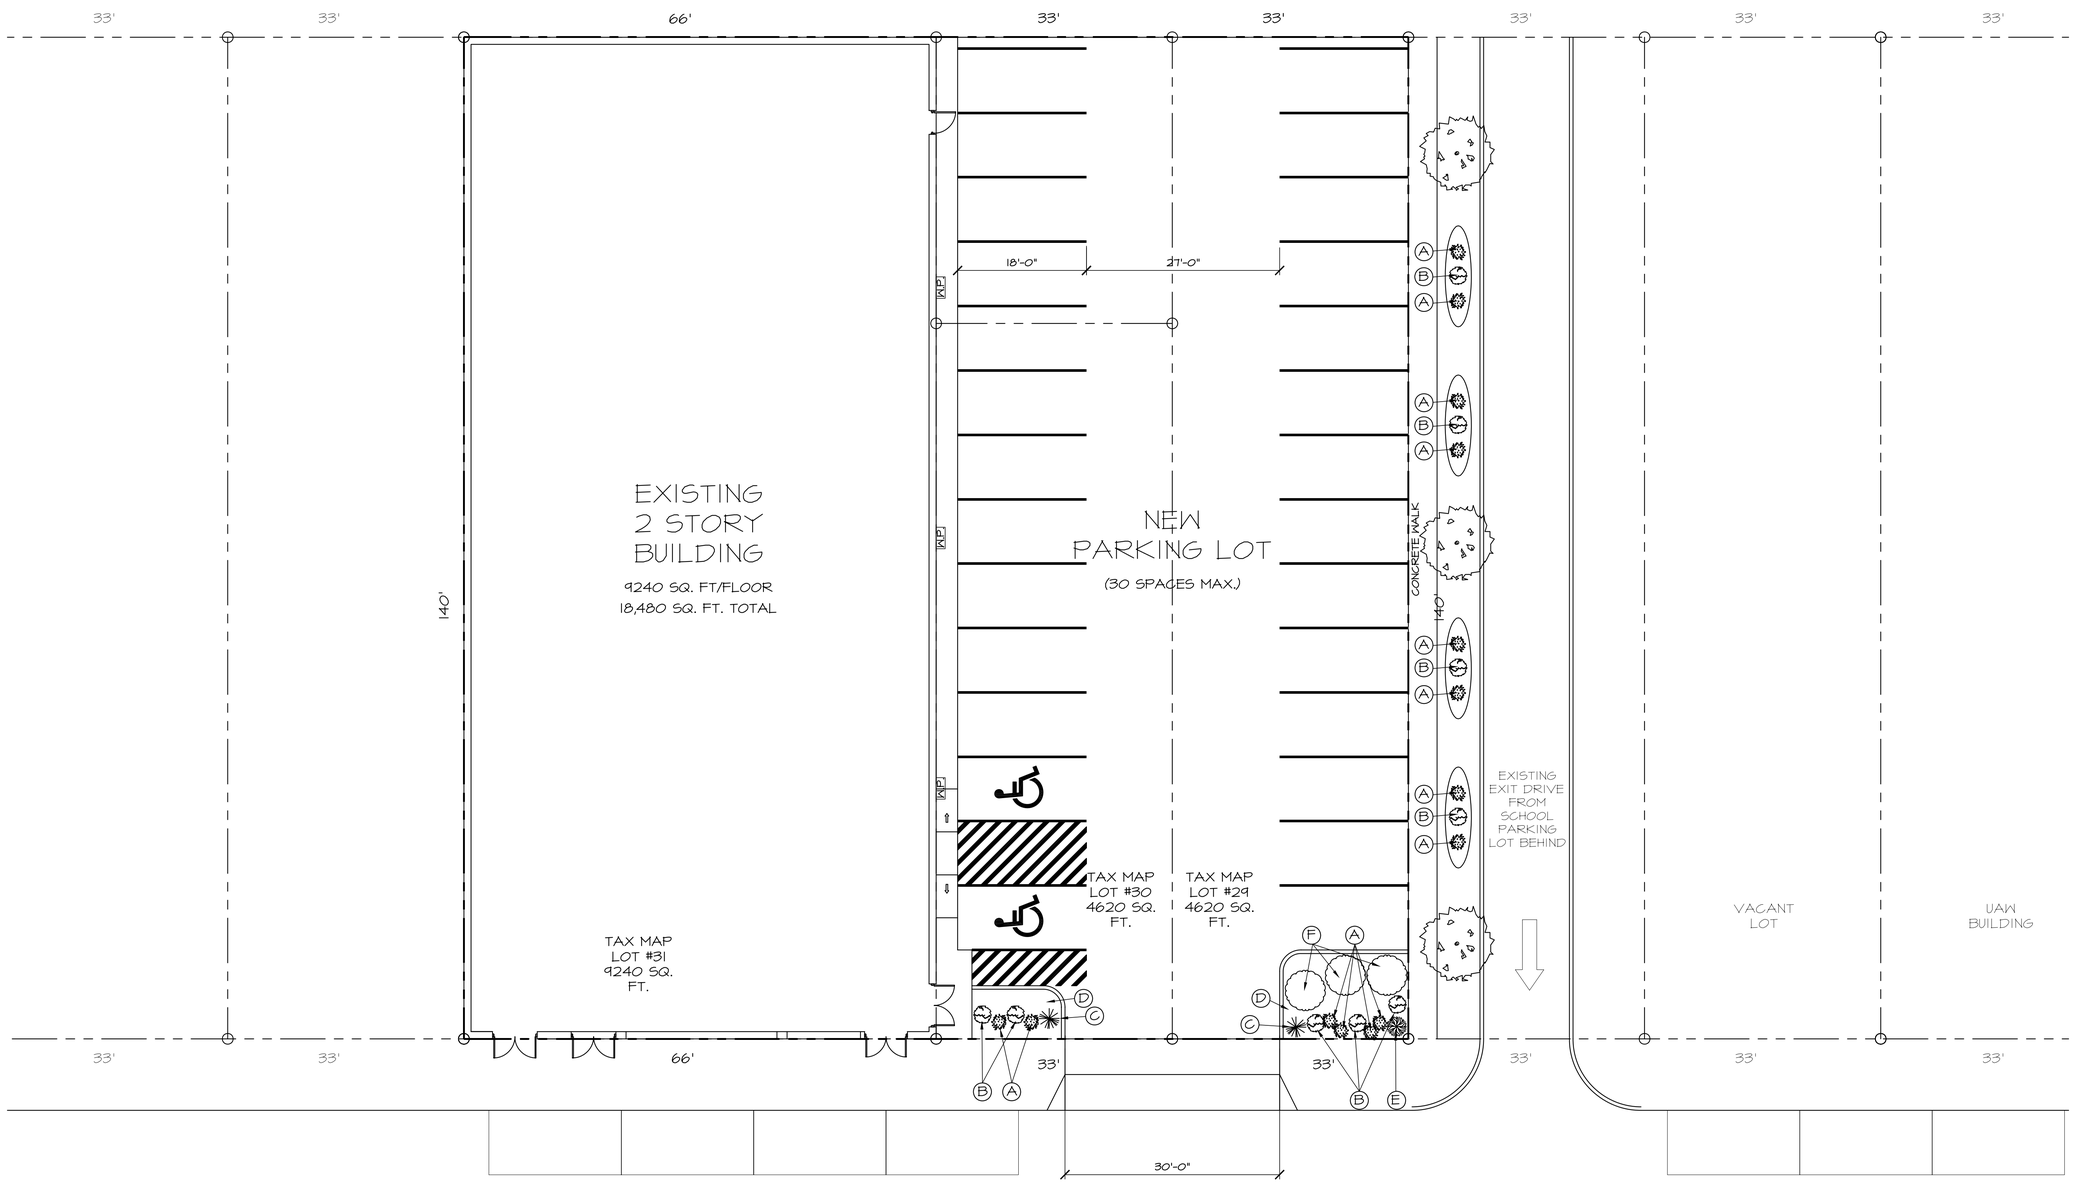

NOTE:
ALL DIMENSIONS PROVIDED BY THE LEASING DEPARTMENT OF ELLICOTT DEVELOPMENT AND SHALL BE USED FOR LEASING PURPOSES ONLY. FIELD VERIFICATION REQUIRED BY THE ARCHITECTURAL DEPARTMENT PRIOR TO THE START OF PERMIT DRAWINGS.

TONAWANDA STREET

(66 FEET WIDE)

LANDSCAPE LEGEND

	MARK NO.	BOTANICAL NAME	MATURE HEIGHT	FOLIAGE	COMMON NAME	REMARKS
	A	JUNIPERUS HORIZONTALIS 'PLUMOSA'	2'	GRAY'ISH GREEN	ANDORRA JUNIPER	
	B	EUONYMUS FORTUNEI 'EMERALD 'N' GOLD'	3'-4'	EMERALD GREEN	GREEN & GOLD EUONYMUS	
	C	TAXUS X MEDIA 'DENSIFORMIS'	5'	DARK GREEN	DENSE YEW	
	D	SHREDDED CEDAR BARK MULCH				3" DEEP MIN.
	E	MISCANTHUS SINENSIS 'VARIEGATUS'	6' - 8'	SILVER	VARIEGATED MAIDEN GRASS	
	F	JUNIPERUS PROCUMBENS 'NANA'	1'	BLUE GREEN	DWARF JAPANESE GARDEN JUNIPER	

PROPOSED SITE PLAN

TONAWANDA ST. NEAR ONTARIO ST.
BUFFALO, NEW YORK

SCALE: 1"=10'-0"

All information contained herein is the sole property of R.C.S. Architect PLLC. Any alterations or misuse of these documents shall be considered to be in violation of New York State Education Law Section 6509 as well as Federal Copyright laws.
The delivery of this drawing should not be construed to provide an express warranty or guarantee to anyone that all dimensions and details are exact or to indicate that the use of this drawing implies the review and approval by the Architect of any future use. Any use of this information is at the sole risk and liability of the user. This document is not to be used without written permission of the Architect and is considered preliminary unless the Architect's signature is affixed or appears over the seal of the Architect's license.

REVISIONS

No.	DATE	DESCRIPTION	BY:

No.	DATE	ISSUED FOR:	BY

827 TONAWANDA STREET
TAX LOTS 29-31 ON TONAWANDA STREET
BUFFALO, NEW YORK

SITE PLAN

SEAL:

JOB NUMBER: 7631
DRAWN BY:
DATE: 07/25/05

PREPARED FOR:
Ellicott Development Company
A Division of 20 Mind Square Trust Corp.
238 Ellicott Square
295 Main Street
Buffalo, N.Y. 14203-2219
Real Estate Development, Management, & Leasing
Commercial - Residential
716.854.8868
Fax 716.854.8869
www.ellicottdevelopment.com

R.C.S. ARCHITECT PLLC
295 Main Street - Suite 222
Buffalo, New York 14203
Tel. (716) 854-0060
Fax (716) 852-2829

DRAWING NUMBER:
SP